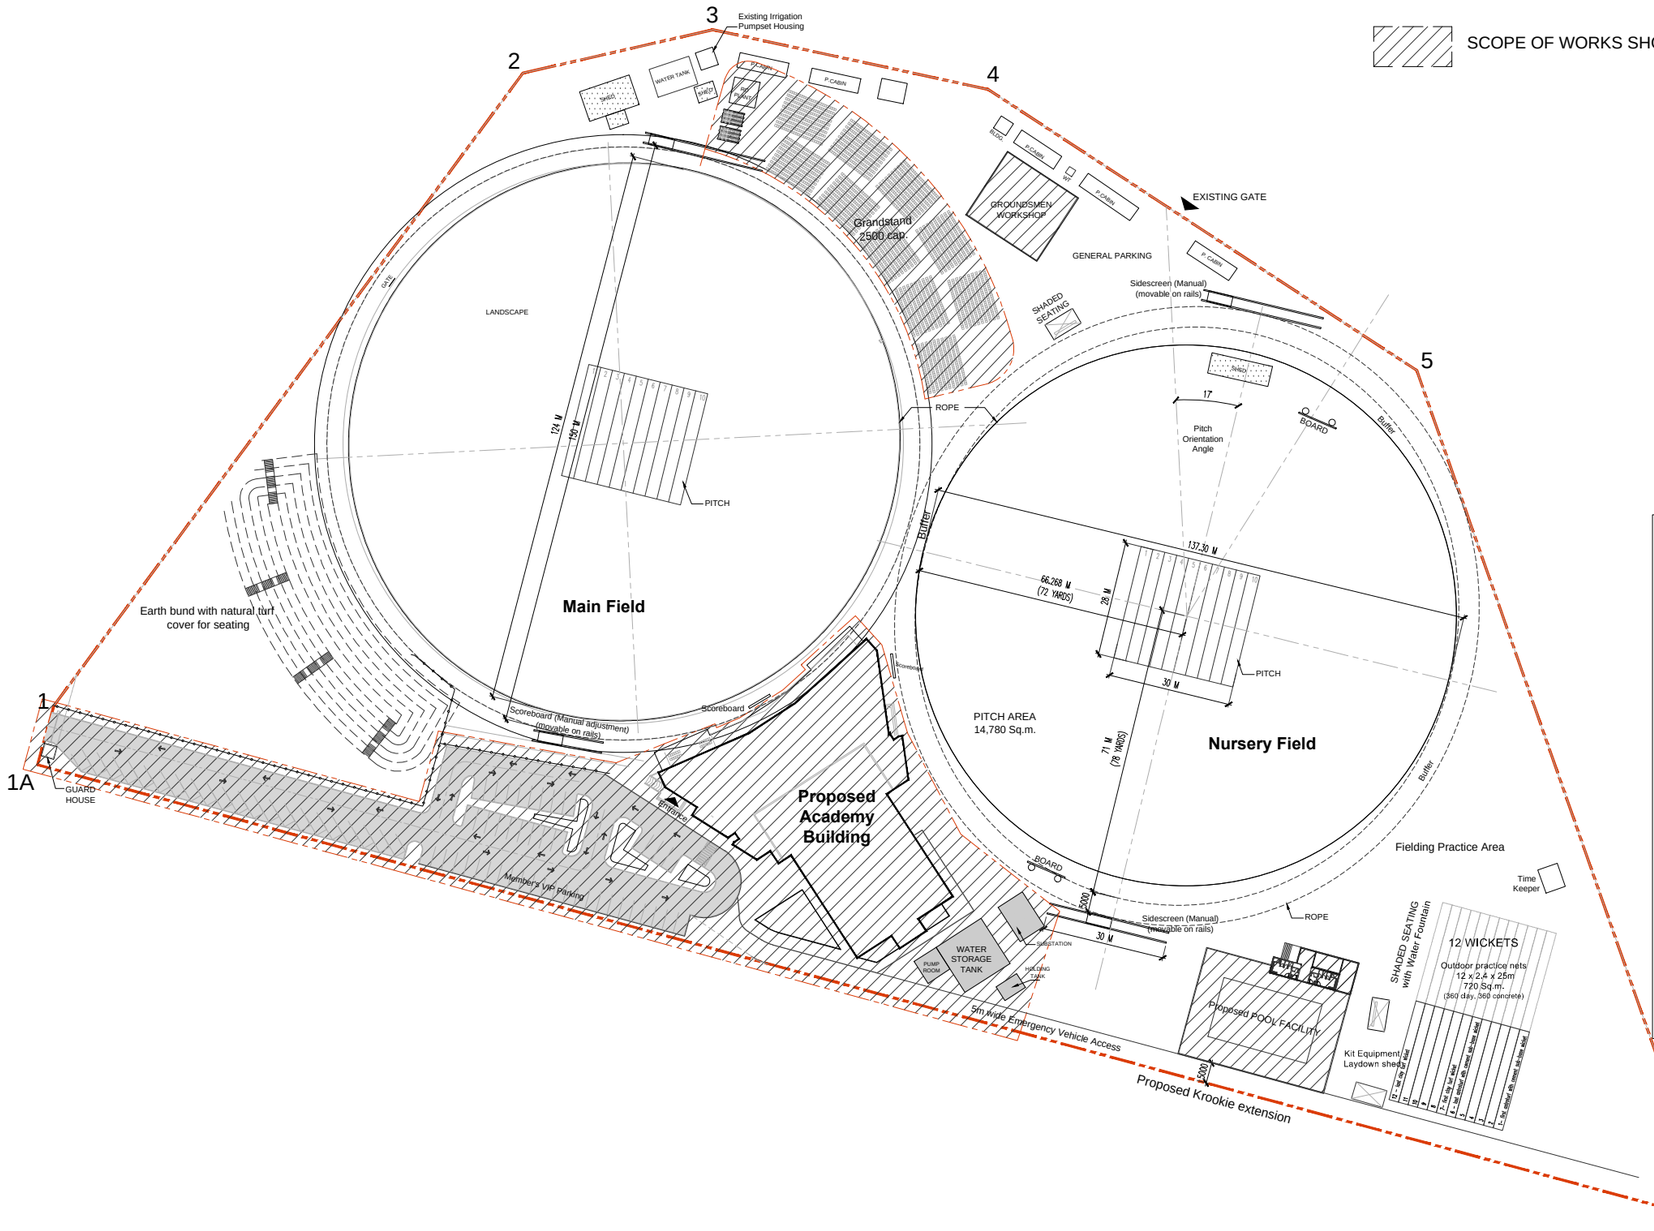

SCOPE OF WORKS SHOWN

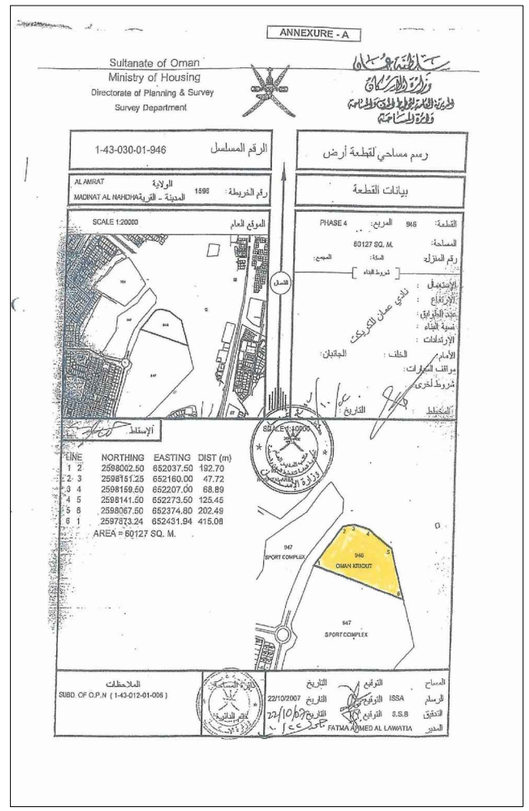

PROPOSED AREA:

Break -up Area Statement

Ground Floor	2481.0 sq.m
First Floor	505.0 sq.m
• Total floor area	2986.0 sq.m
Service areas :	
RO Plant room	40.5 sq.m
Pump room	40.5 sq.m
Water storage tank	172.0 sq.m
Substation	24.0 sq.m
• Total services area	277 sq.m
• Guard house	10.2 sq.m
• Pool Facilities	150 sq.m
• New shed	800 sq.m
GROSS BUILT UP AREA	4223.2 sq.m

Muscat Municipality Registration No. 201..../.....

Huckle and Partners LLC
Chartered Architects Planners and Interior Designers
P.O.Box. 1378,Ruwi Postal Code 112 Sultanate of Oman
Telephone - (968) 24601259/503/509
Telefax - (968) 24696066
e-mail - handp@omantel.net.om

© Copyright Huckle and Partners LLC .

Project
.
OMAN CRICKET FACILITIES
AL AMERAT

Drawing Title
.
SITE PLAN
.

Date	Drawn	Checked	Scale
JAN 2016	ATS	AV	1:1500 @ A3 1:750 @ A1
Job No. 13016	Drawing No BP-MH-01		Revision .

Please do NOT scale this drawing. All dimensions to be verified on site.